


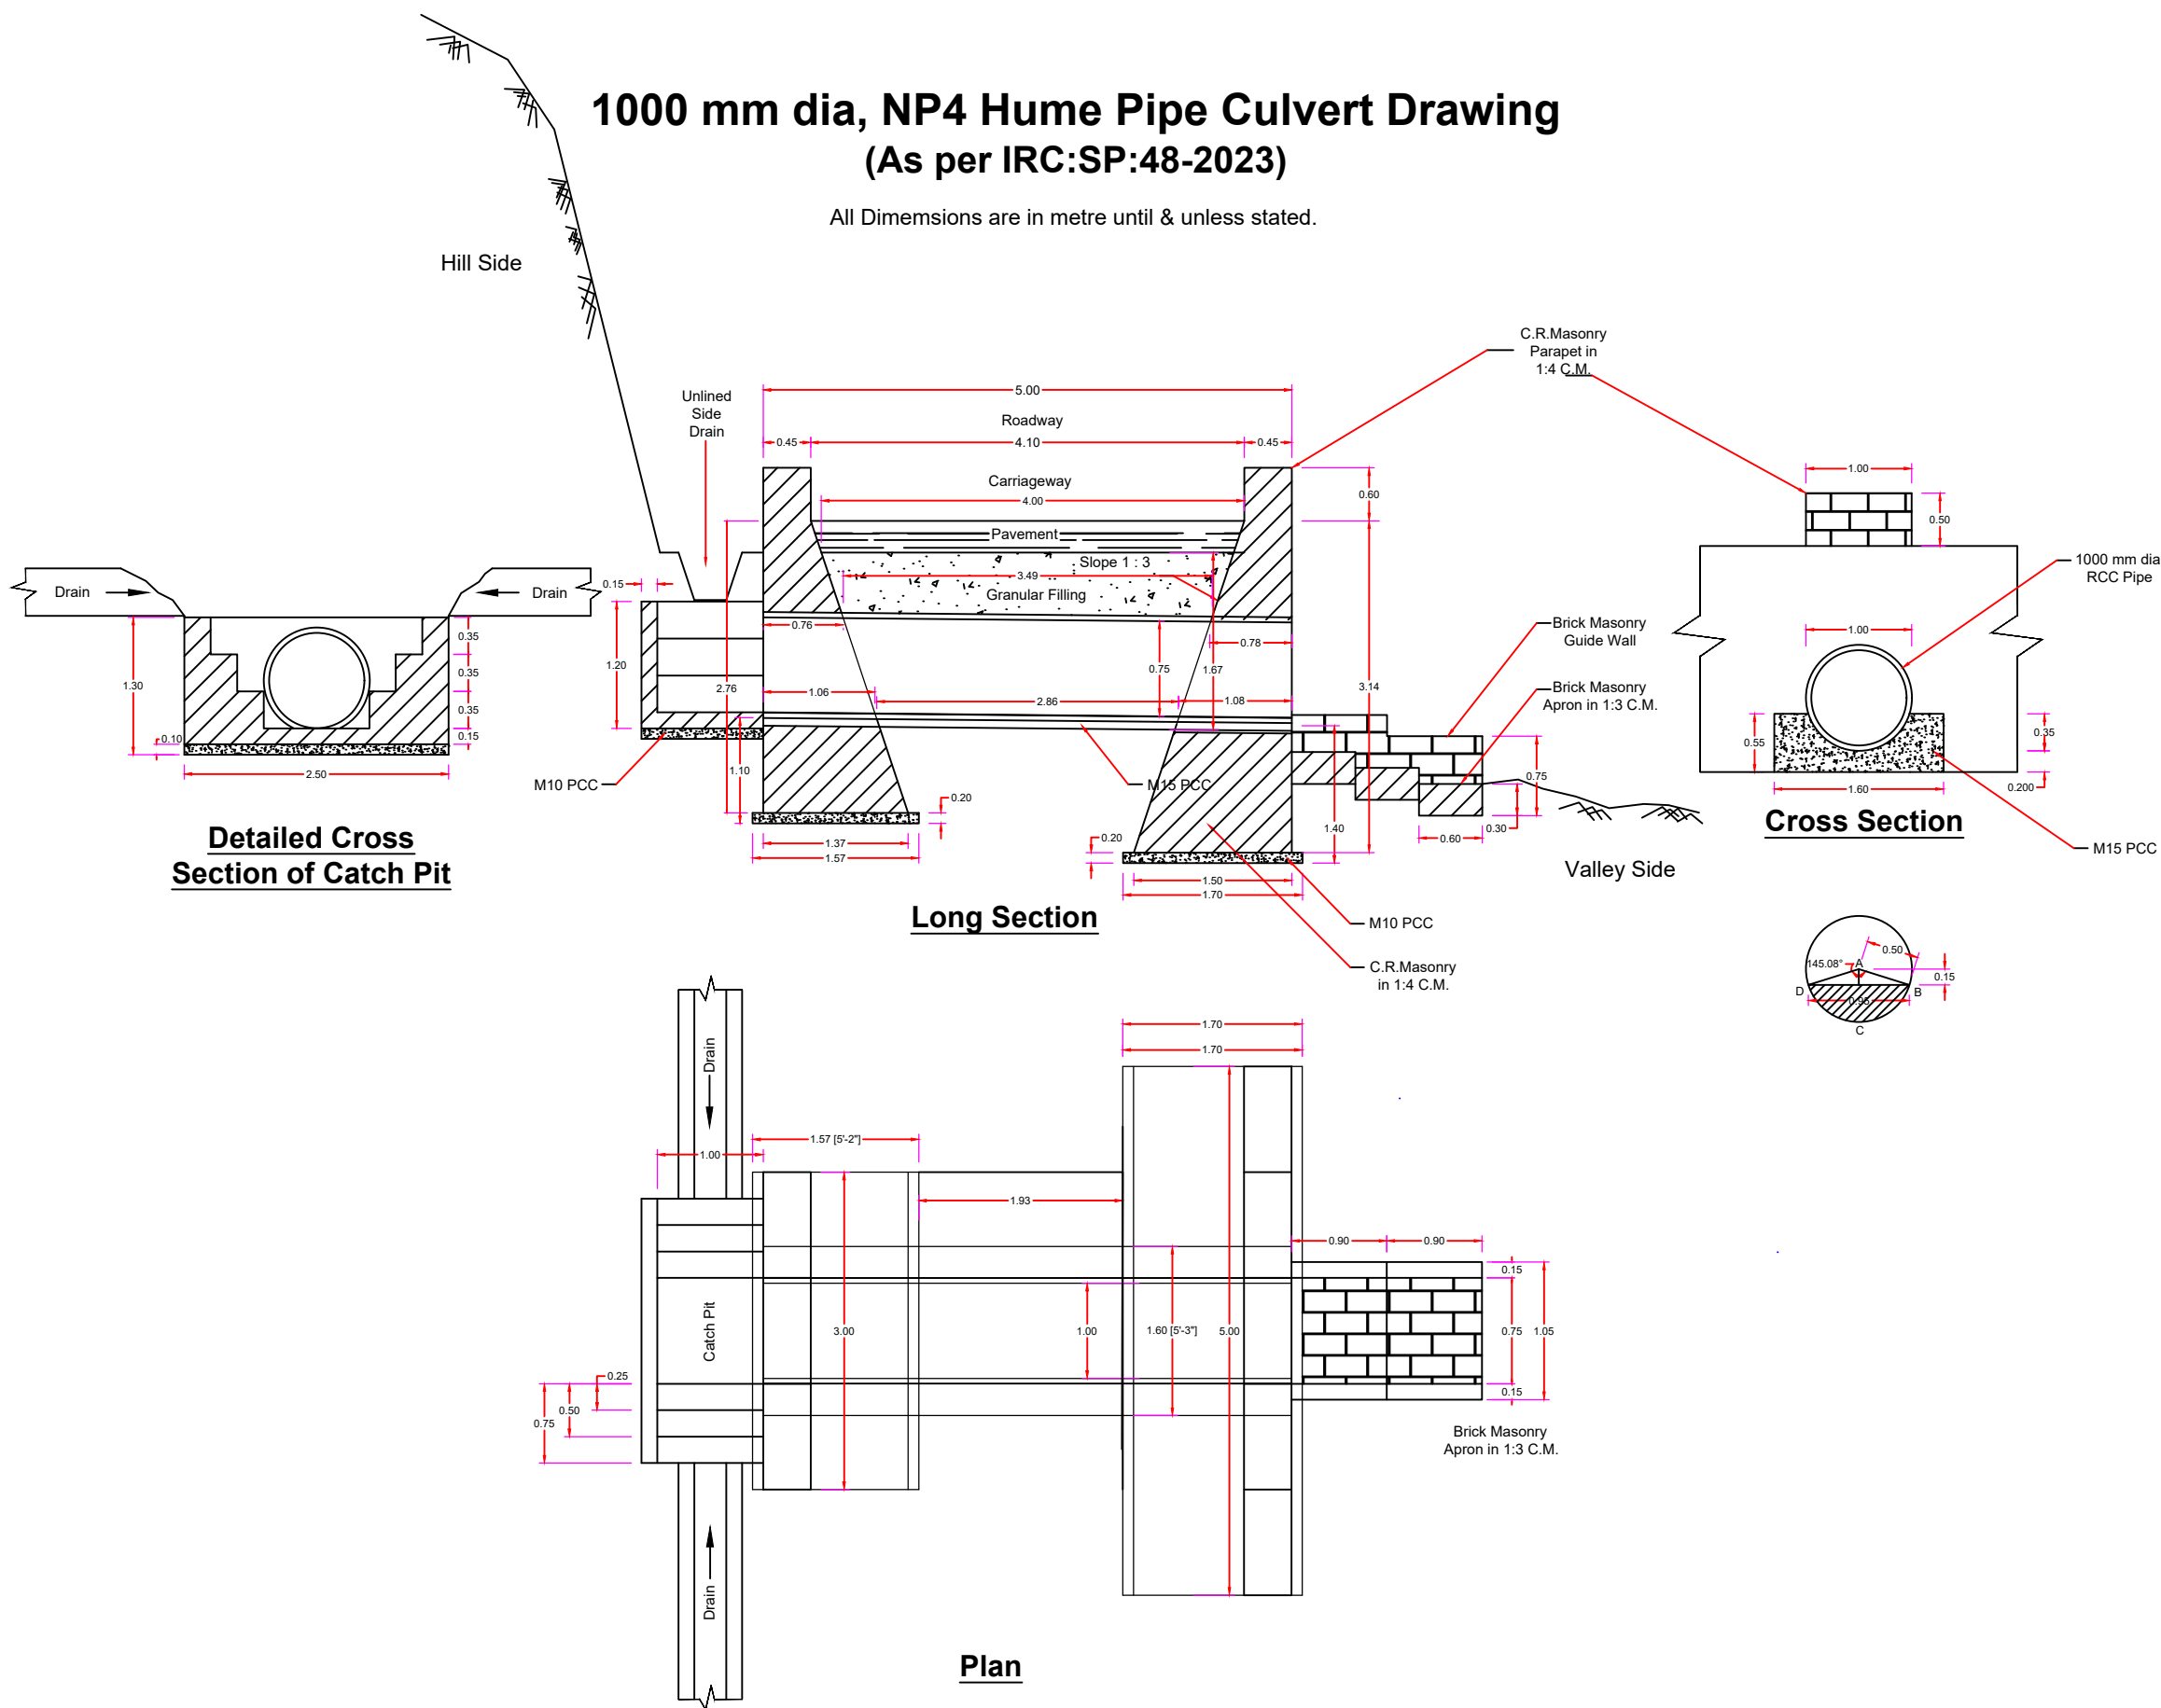

Notes:

1. All dimensions are in metre unless otherwise stated.

Project name:

Construction of Bridge over Pag river (Local name - Jehep) connecting Aboi town and Langmeing Village under CRIF Setu-Bandhan Scheme (Job no. SETU-BANDHAN/2025-26/10)

Project Title:

Typical Cross-Section of HPC 1000mm dia NP4

Drwg no.

BBHPC/04/2026-10