


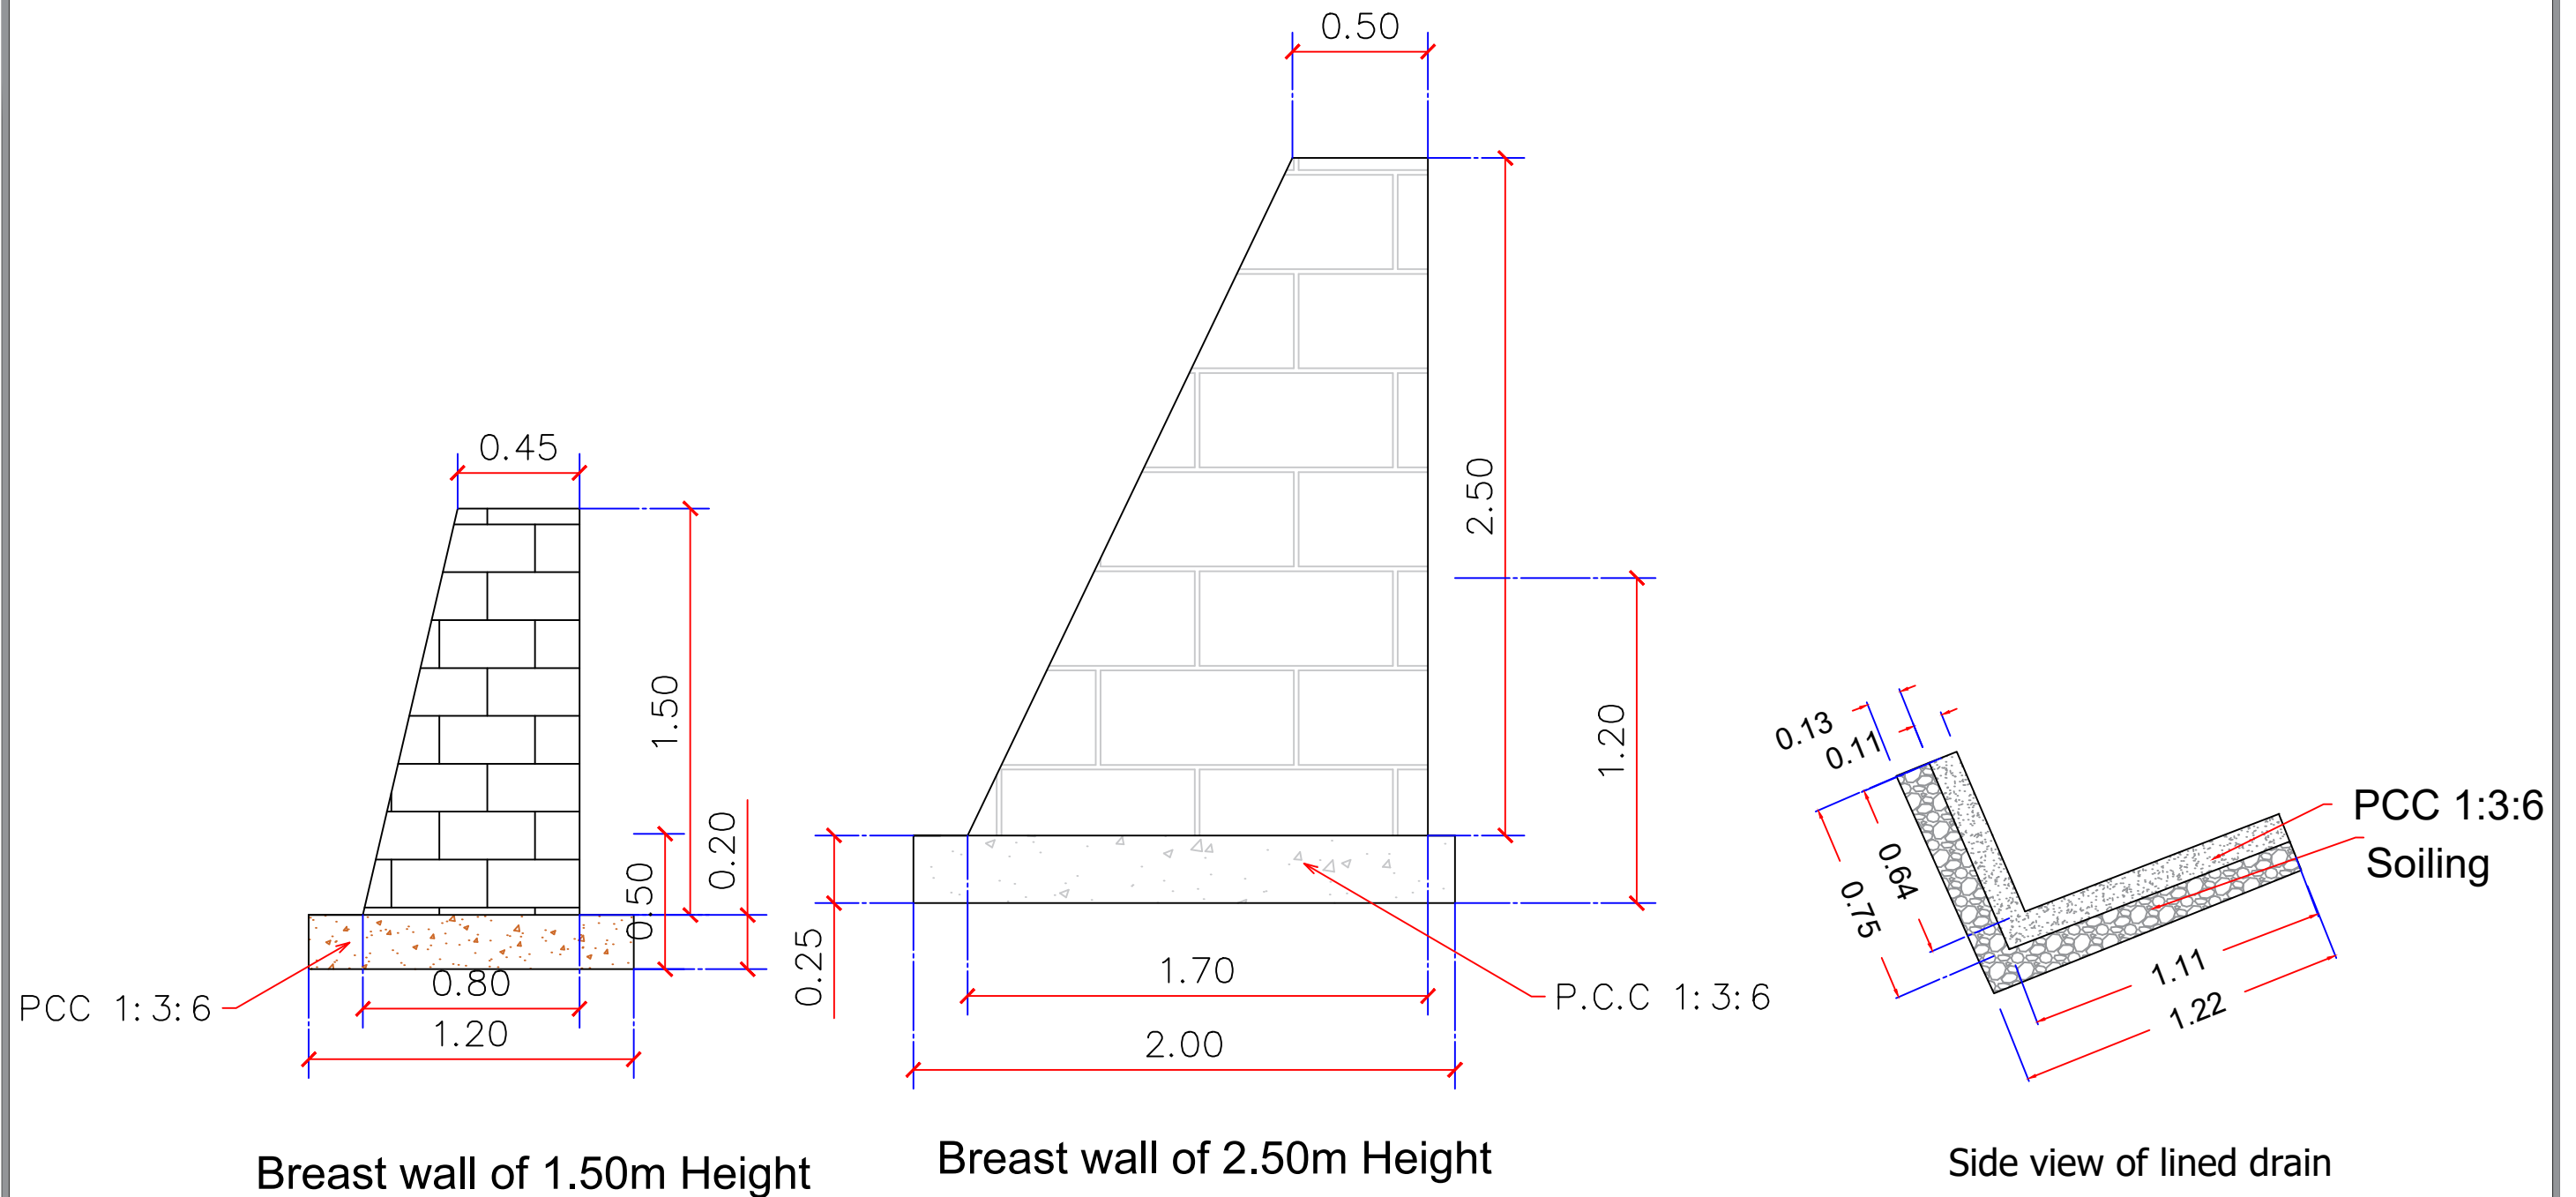

Project title: Construction of Bridge over Pagala river (Local name - Jehep) connecting Aboi town and Langmeing Village under CRIF Setu-Bandhan Scheme (Job no. SETU-BANDHAN/2025-26/10)	Drawing title: Breast wall of height 1.5m, 2.5m & side drain.	Client: GOVERNMENT OF NAGALAND PUBLIC WORKS DEPARTMENT (ROADS& BRIDGES)	Drawing number: BB/BW/04/2025 Scale: Revision number:	Notes: All dimensions are in metre unless otherwise stated.
---	--	---	---	--