



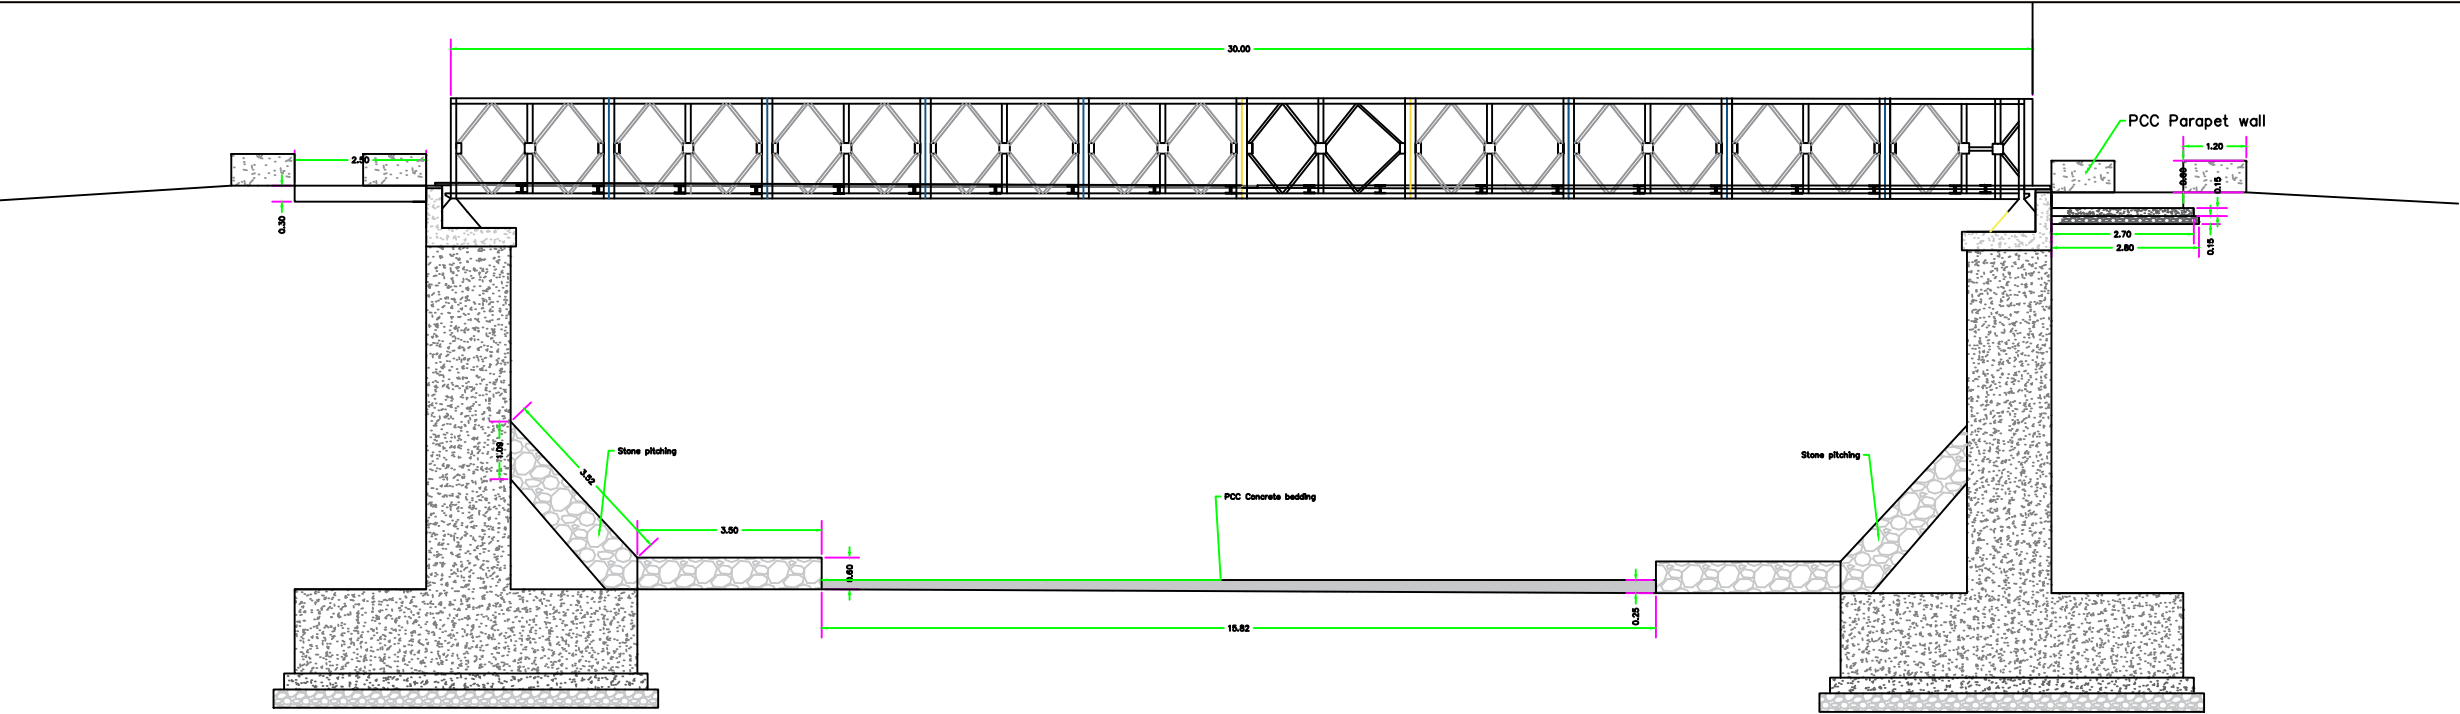

LONGITUDINAL VIEW

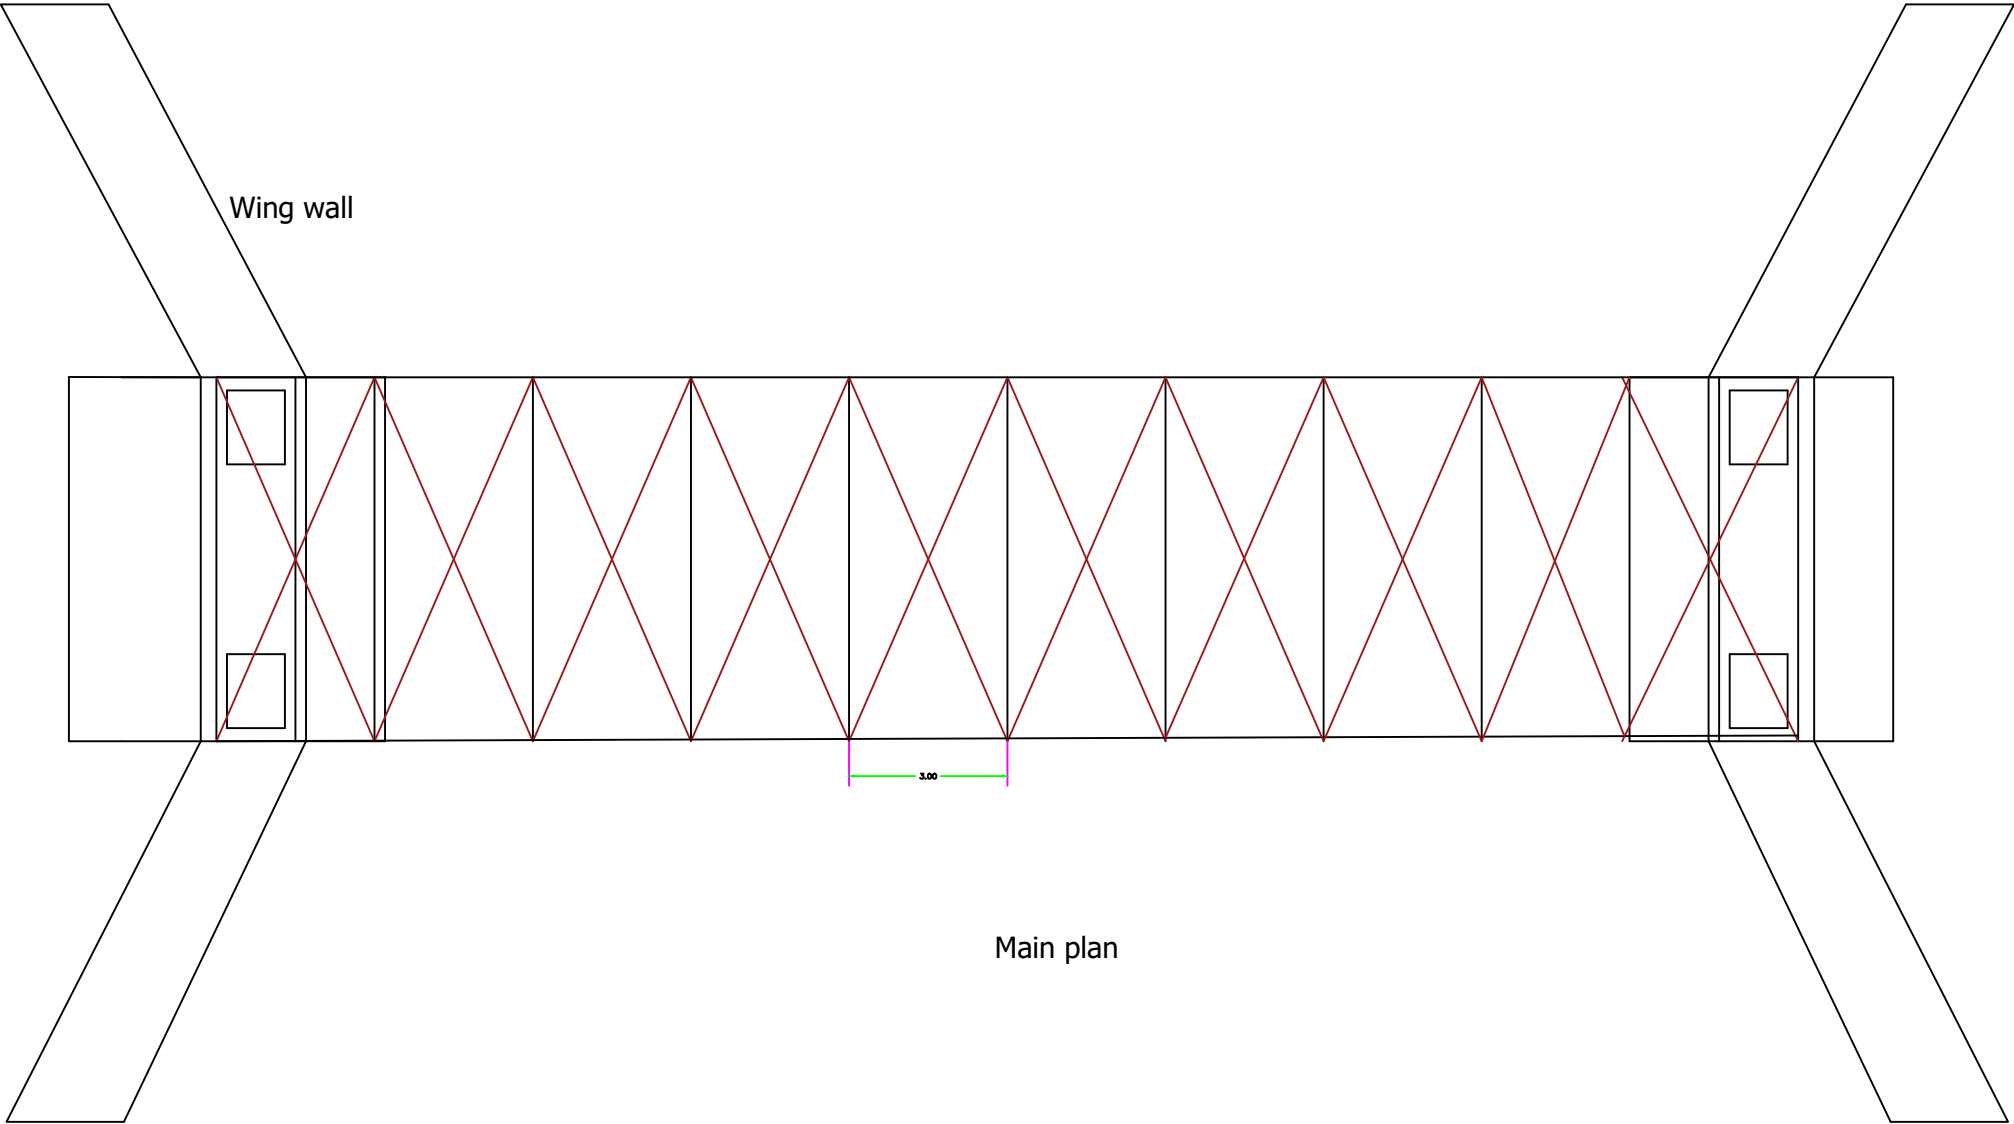

Main plan

Notes:

- 1. All dimension are in metre unless otherwise specified

Project:

Construction of Bridge over Pagala river (Local name - Jehep) connecting Aboi town and Langmeing Village under CRIF Setu-Bandhan Scheme (Job no. SETU-BANDHAN/2025-26/10)

Title:

General Arrangement of Drawings-01

Drg no:

BB/GAD/03/2026

Scale:

1:100

Government of Nagaland
Public Works Department
(Roads & Bridges)