


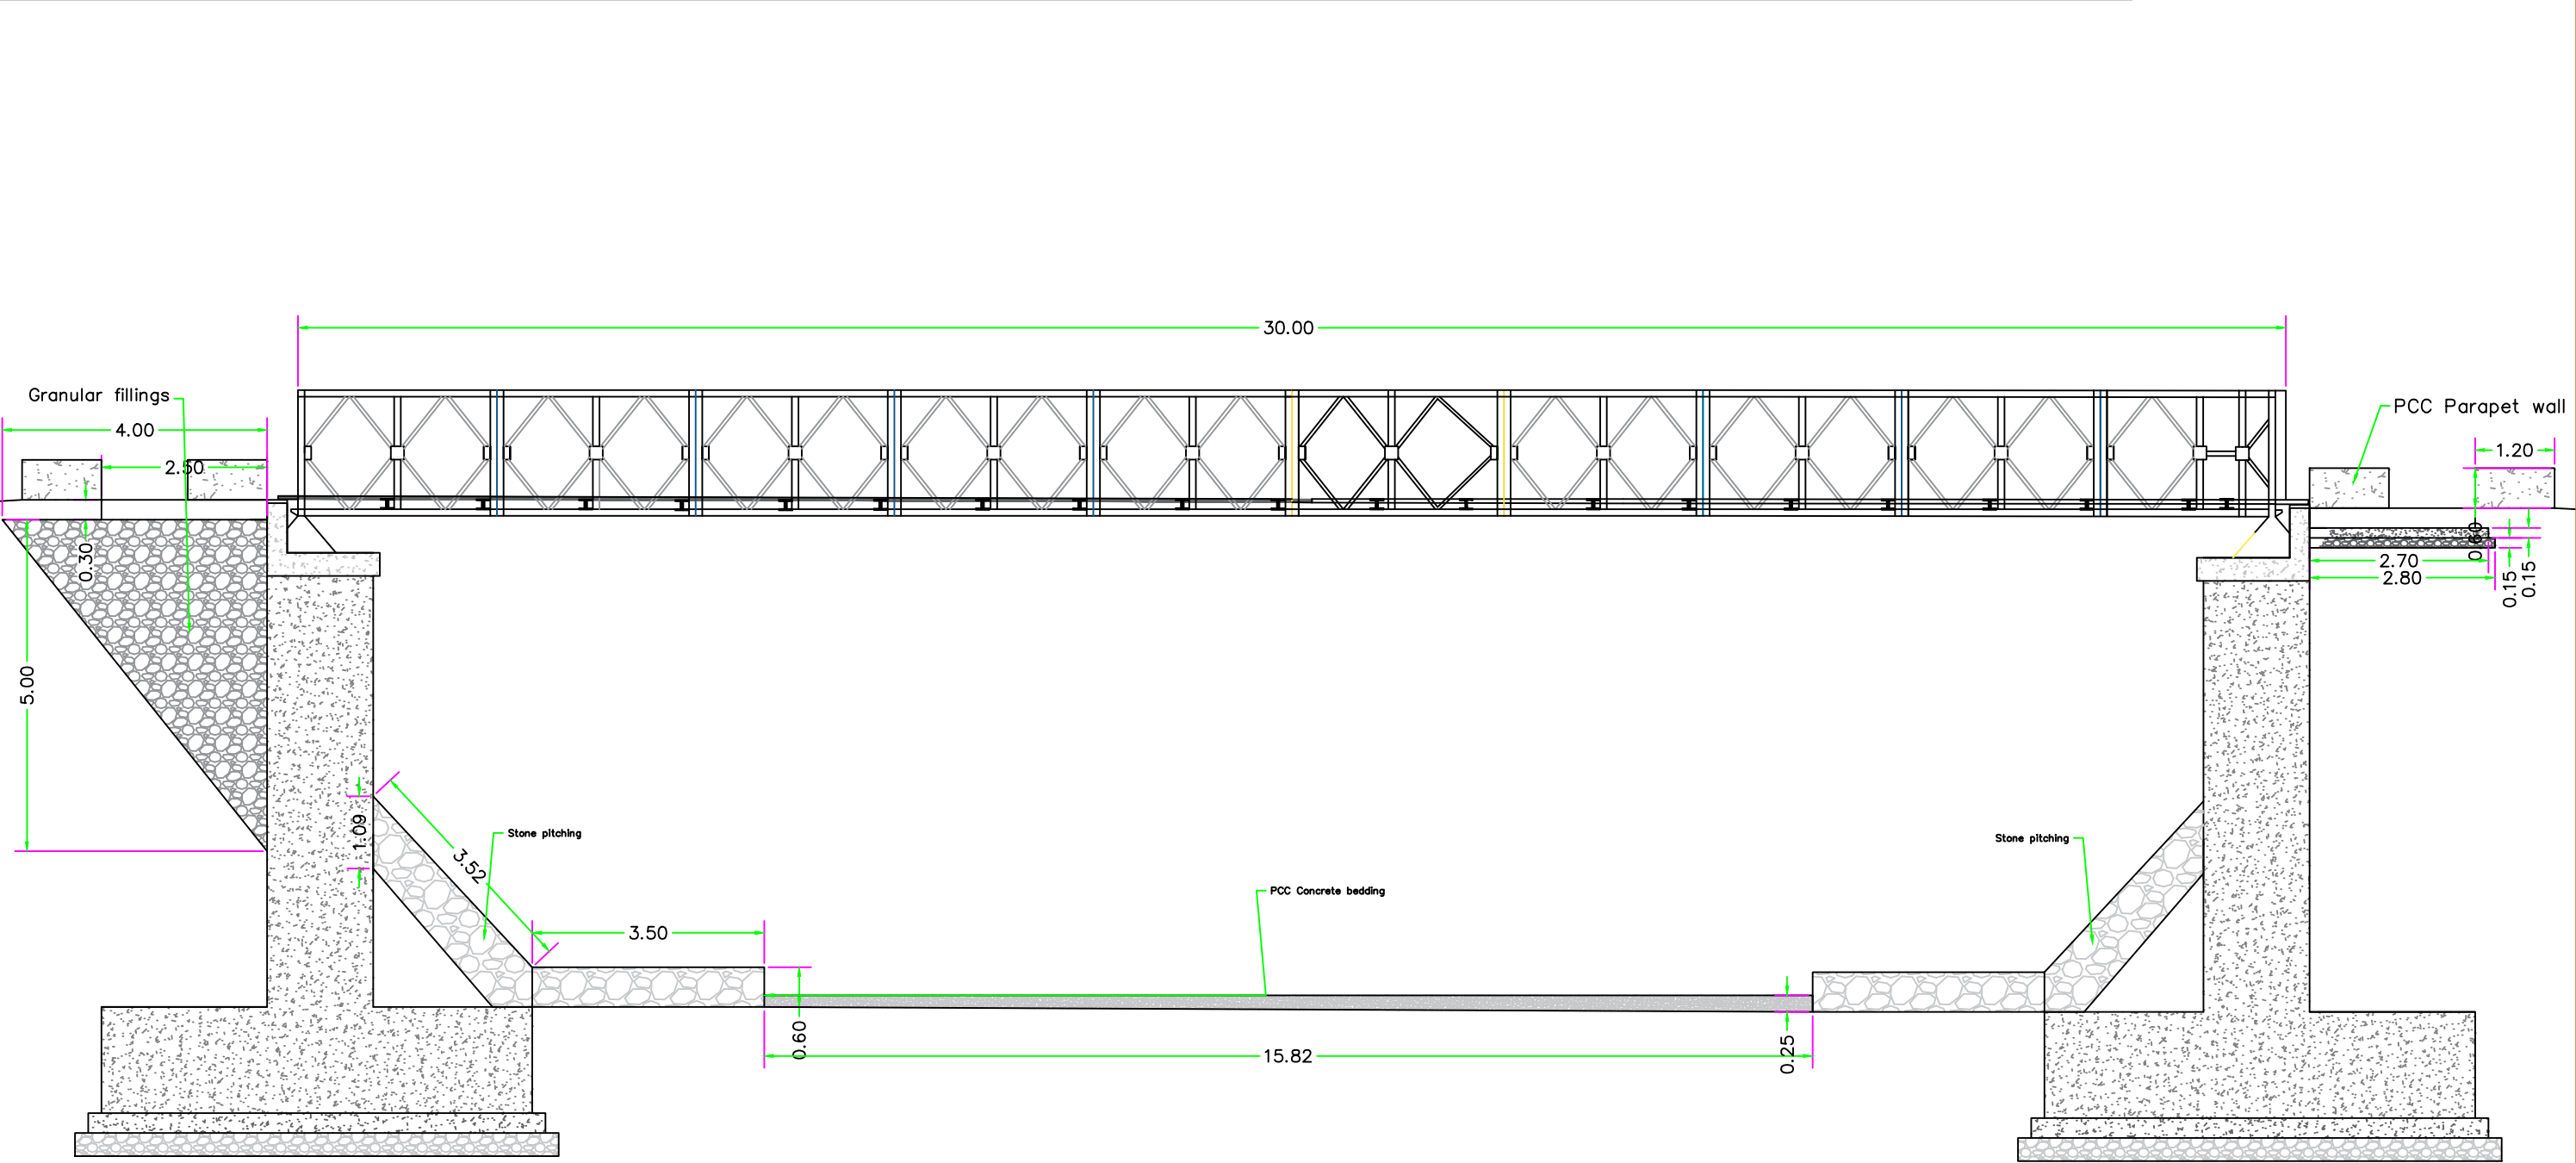

LONGITUDINAL VIEW

Government of Nagaland Public Works Department (Roads & Bridges)	Project: Construction of Bridge over Pagala river (Local name - Jehep) connecting Aboi town and Langmeing Village under CRIF Setu-Bandhan Scheme (Job no. SETU-BANDHAN/2025-26/10)	Title: General Arrangement of Drawings-02	Drg no: BB/GAD/02A/2026	Notes: 1. All dimension are in metre unless otherwise specified
			Scale: 1:100	