


SALEM

KARUR

Plan Drawing for Service Road from Km.279+800 to Km.281+000 (Moolimangalam Junction)

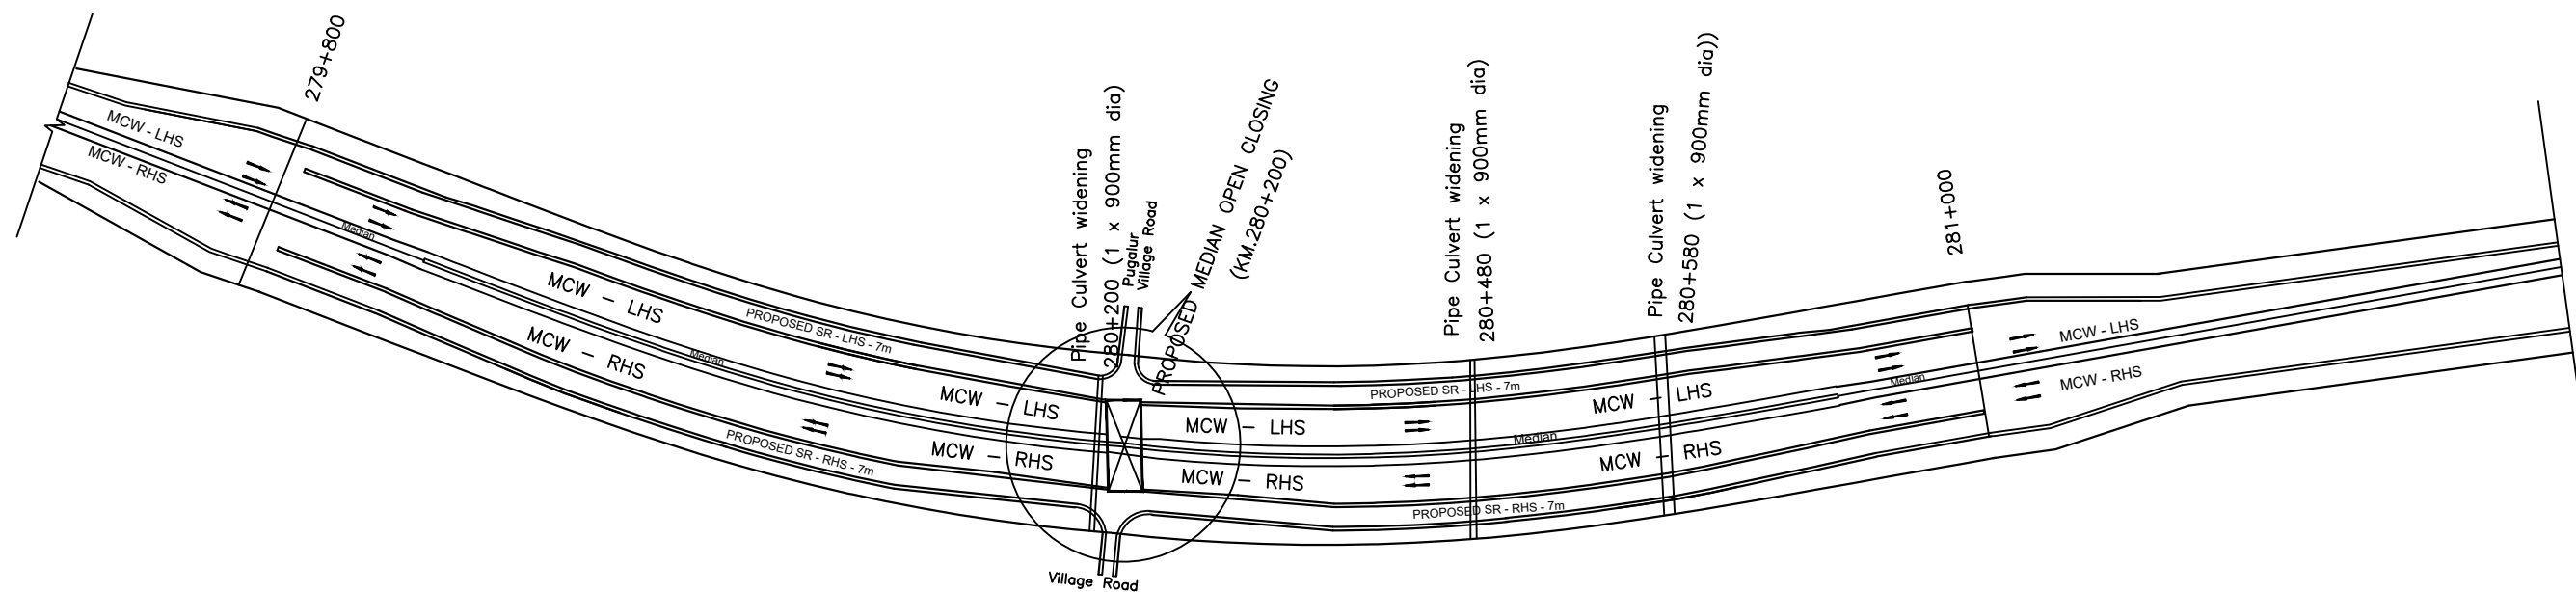

Independent Engineer:

M/s. LN Malviya Infra Projects Private Ltd

D.No.:1/149,

Periya Ayyampalayam,

Nallipalayam(PO),

Namakkal-3

Title:

Plan for Service Road from
Km.279+800 to Km.281+000

Client:



NATIONAL HIGHWAYS AUTHORITY OF INDIA

(Ministry of Road Transport & Highways)

Government of India

Project:

Permanent Rectification of Black Spot TN-(06)-229, TN-(06)-221 by Construction of Service road at Moolimangalam from Km.279+800 to Km.281+000 and construction of RCC Drain at Manmangalam from Km.288+000 to Km.289+200 in the project of Namakkal-Karur section of NH-44 in the State of Tamil Nadu on EPC mode