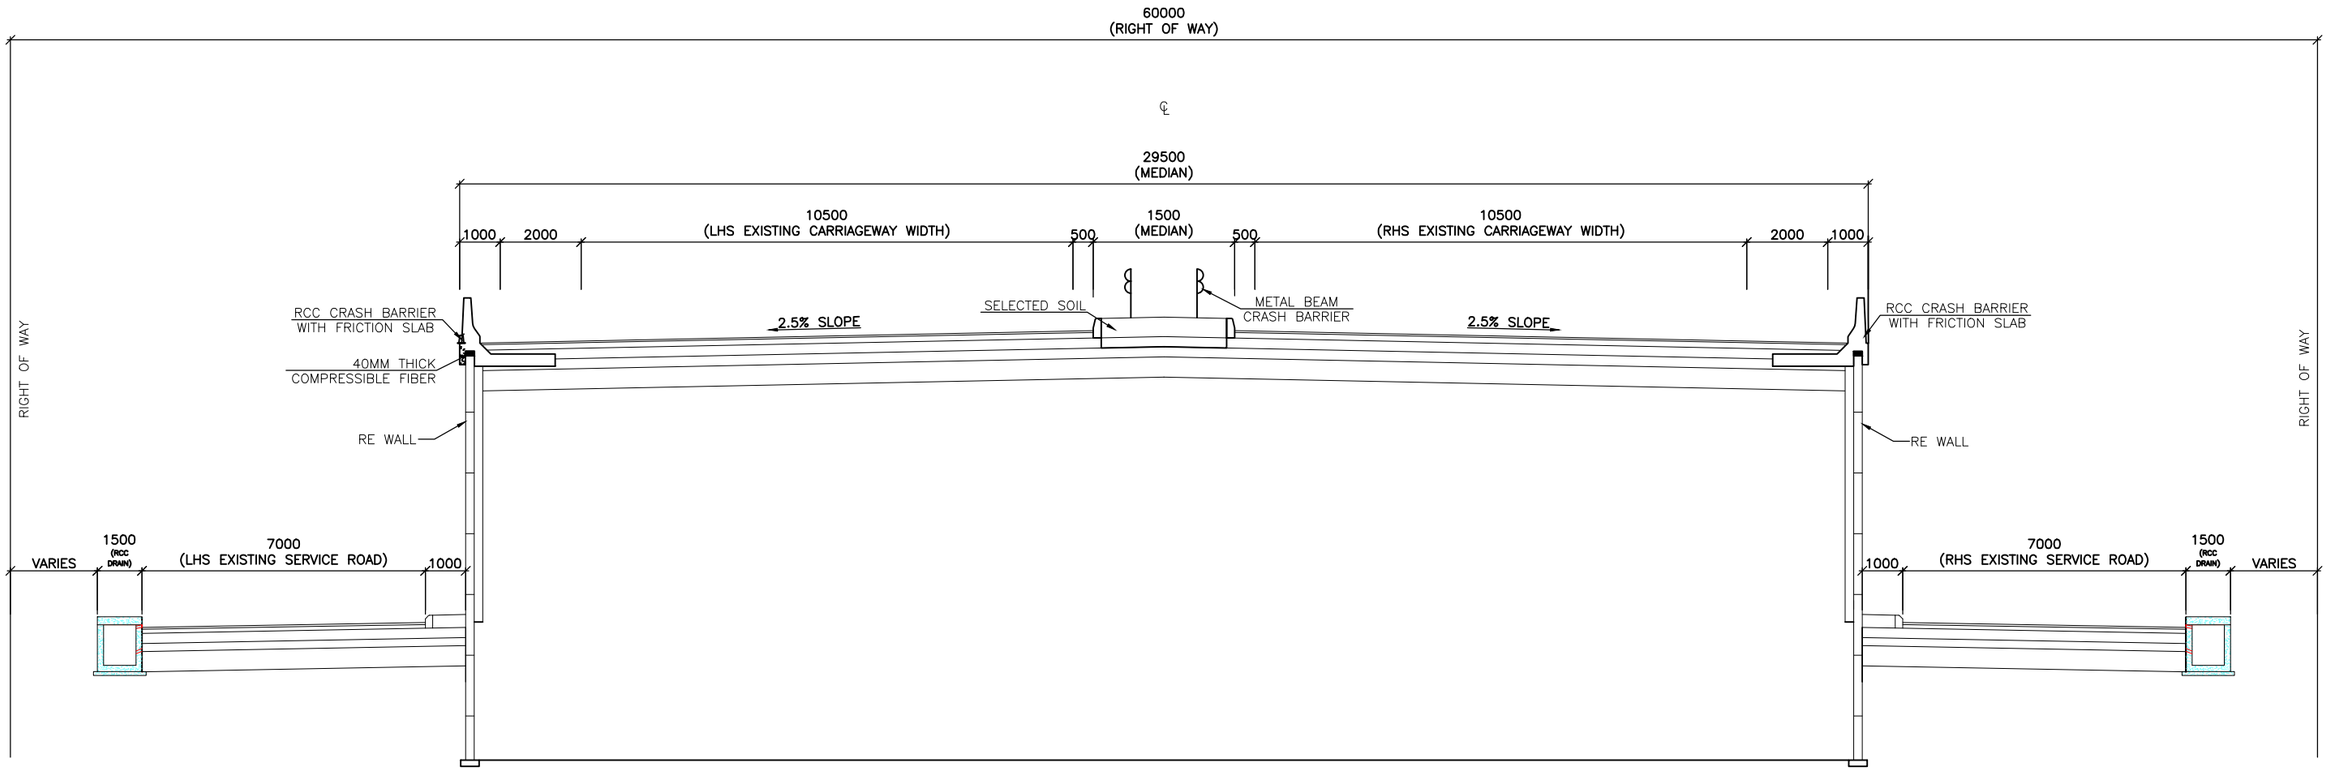


TYPICAL CROSS-SECTION OF RCC Drain

From km.288+000 to km.289+200

Type - 2

Independent Engineer: M/s. LN Malviya Infra Projects Private Ltd D.No.:1/149, Periya Ayyampalayam, Nallipalayam(PO), Namakkal-3	Title: Typical Cross section of RCC Drain From Km.288+000 to Km.289+200	Client: NATIONAL HIGHWAYS AUTHORITY OF INDIA (Ministry of Road Transport & Highways) Government of India Project: **Permanent Rectification of Black Spot TN-(06)-229, TN-(06)-221 by construction of Service road at Moolimangalam from Km.279+800 to Km.281+000, construction of RCC Drain at Manmangalam from Km.288+000 to Km.289+200 in the project of Namakkal-Karur section of NH-44 in the State of Tamil Nadu on EPC mode**